KEY

- Limits of Portsmouth International Port below the level of mean high water spring tides
- Land above the level of mean high water spring tides

SCALE BAR

0m 10m 20m 30m 40m 50m 60m 70m 80m 90m 100m

1:1000

SCALES APPLY ONLY WHEN PLOTTED AT A0
(Sheet Size: 841mm x 1189mm)

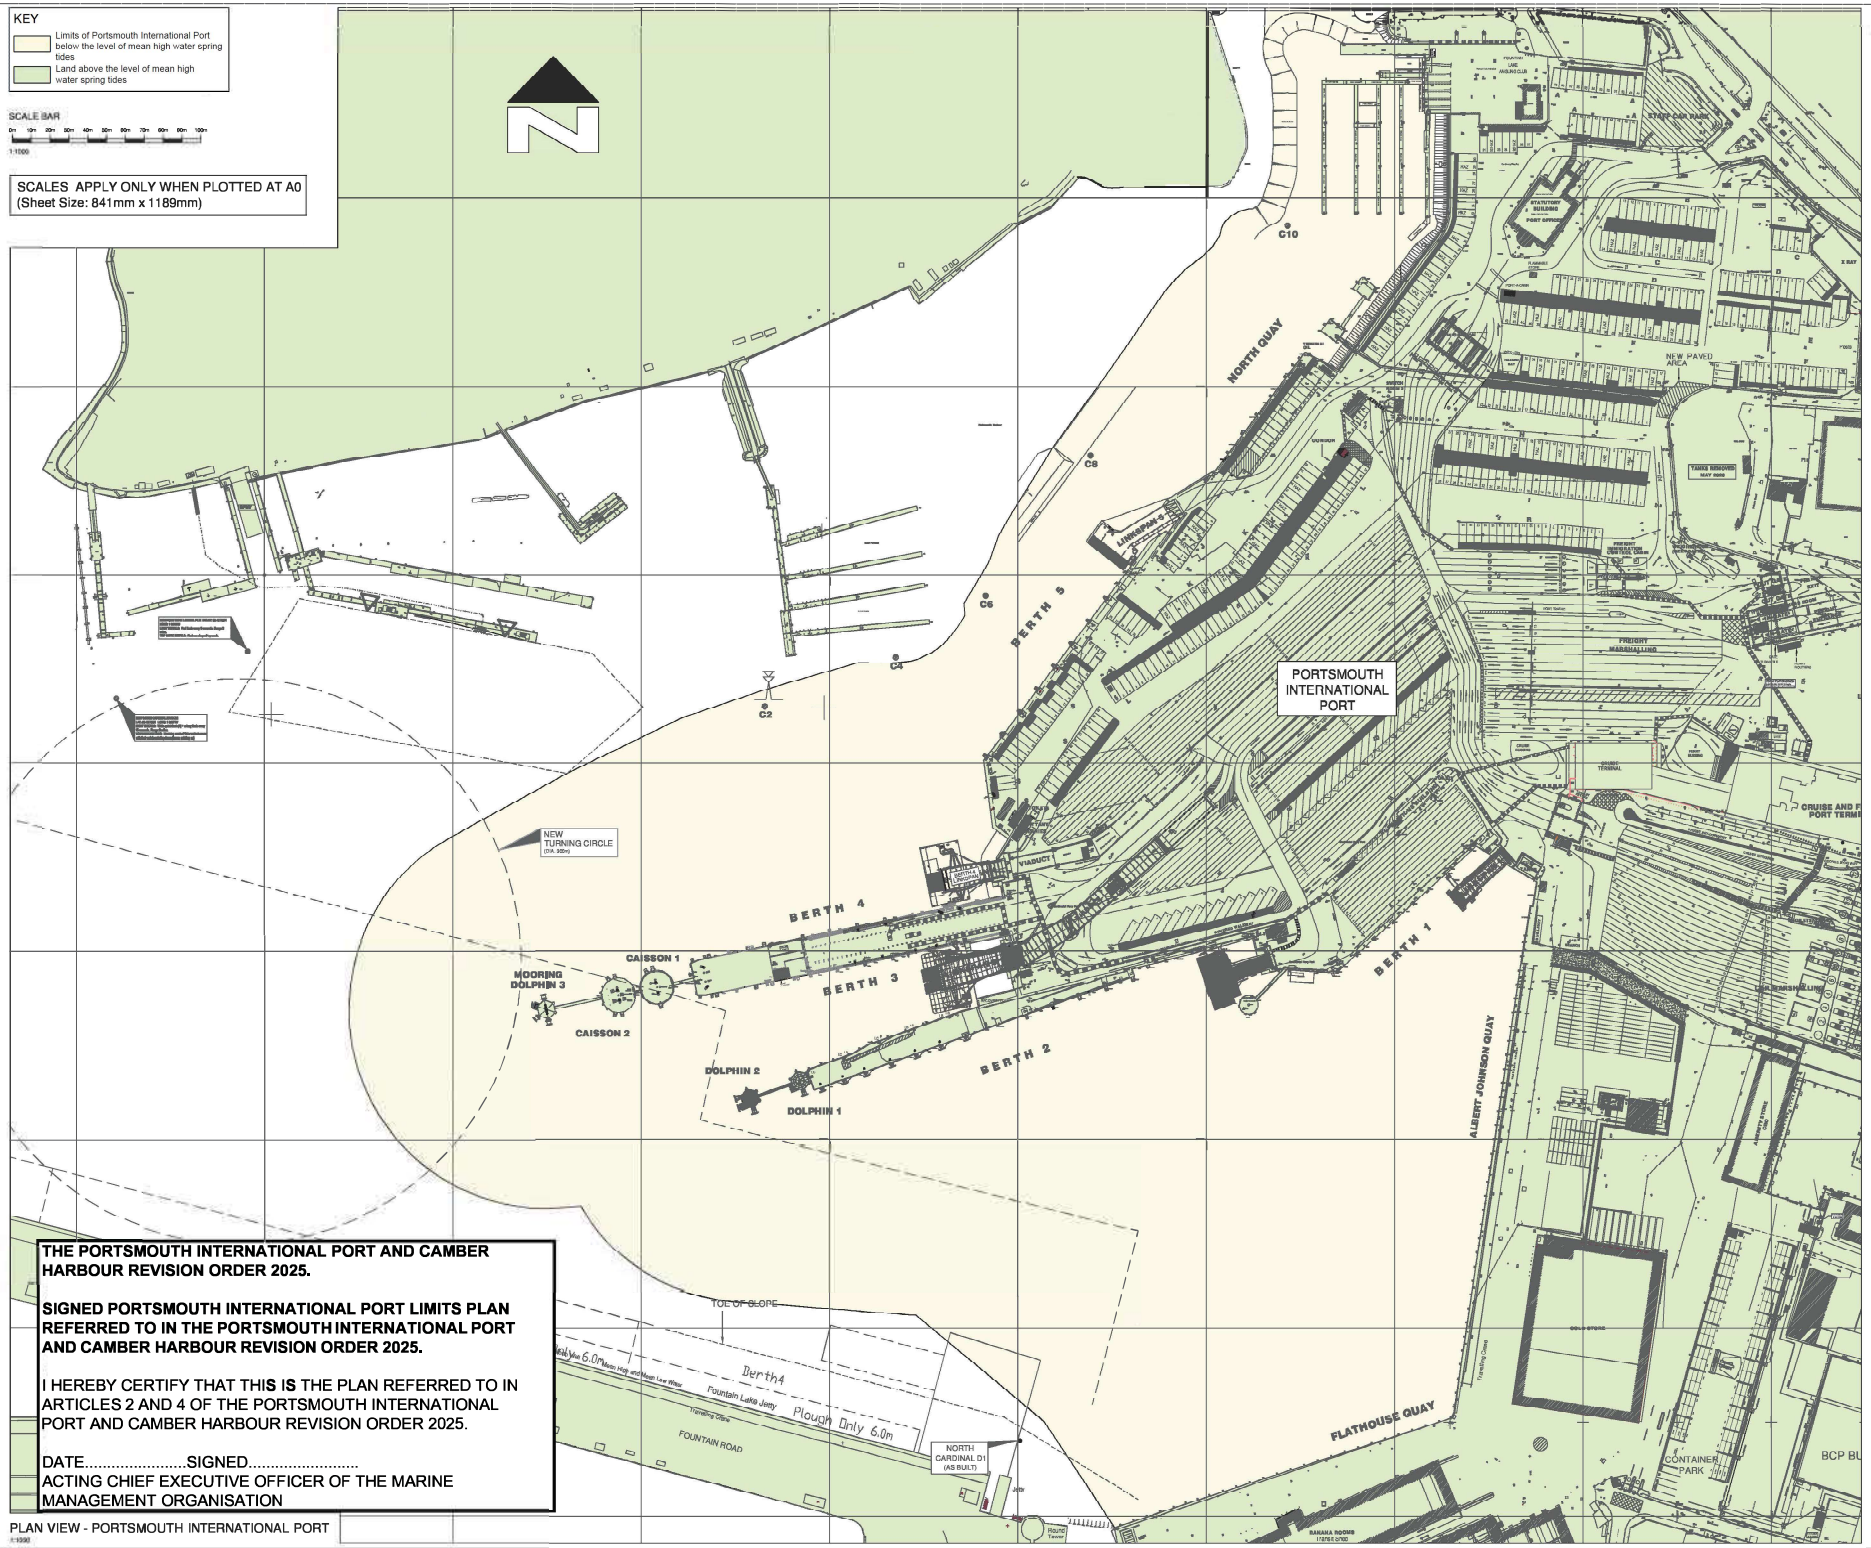

THE PORTSMOUTH INTERNATIONAL PORT AND CAMBER HARBOUR REVISION ORDER 2025.

SIGNED PORTSMOUTH INTERNATIONAL PORT LIMITS PLAN REFERRED TO IN THE PORTSMOUTH INTERNATIONAL PORT AND CAMBER HARBOUR REVISION ORDER 2025.

I HEREBY CERTIFY THAT THIS IS THE PLAN REFERRED TO IN ARTICLES 2 AND 4 OF THE PORTSMOUTH INTERNATIONAL PORT AND CAMBER HARBOUR REVISION ORDER 2025.

DATE.....SIGNED.....
ACTING CHIEF EXECUTIVE OFFICER OF THE MARINE MANAGEMENT ORGANISATION

PLAN VIEW - PORTSMOUTH INTERNATIONAL PORT
1:1000

NOTES

1. DO NOT SCALE: ALL DIMENSIONS IN mm.

PORTSMOUTH INTERNATIONAL PORT LIMITS PLAN

NOTE: All dimensions to be checked on site prior to commencement of any work
DO NOT SCALE FROM THIS DRAWING!!!
Notify the Technical Director of any discrepancies

Portsmouth International Port

PORTSMOUTH PORT AUTHORITY
Portsmouth International Port Office, Northern Exit Building, Whale Island Way, Portsmouth PO2 8BB