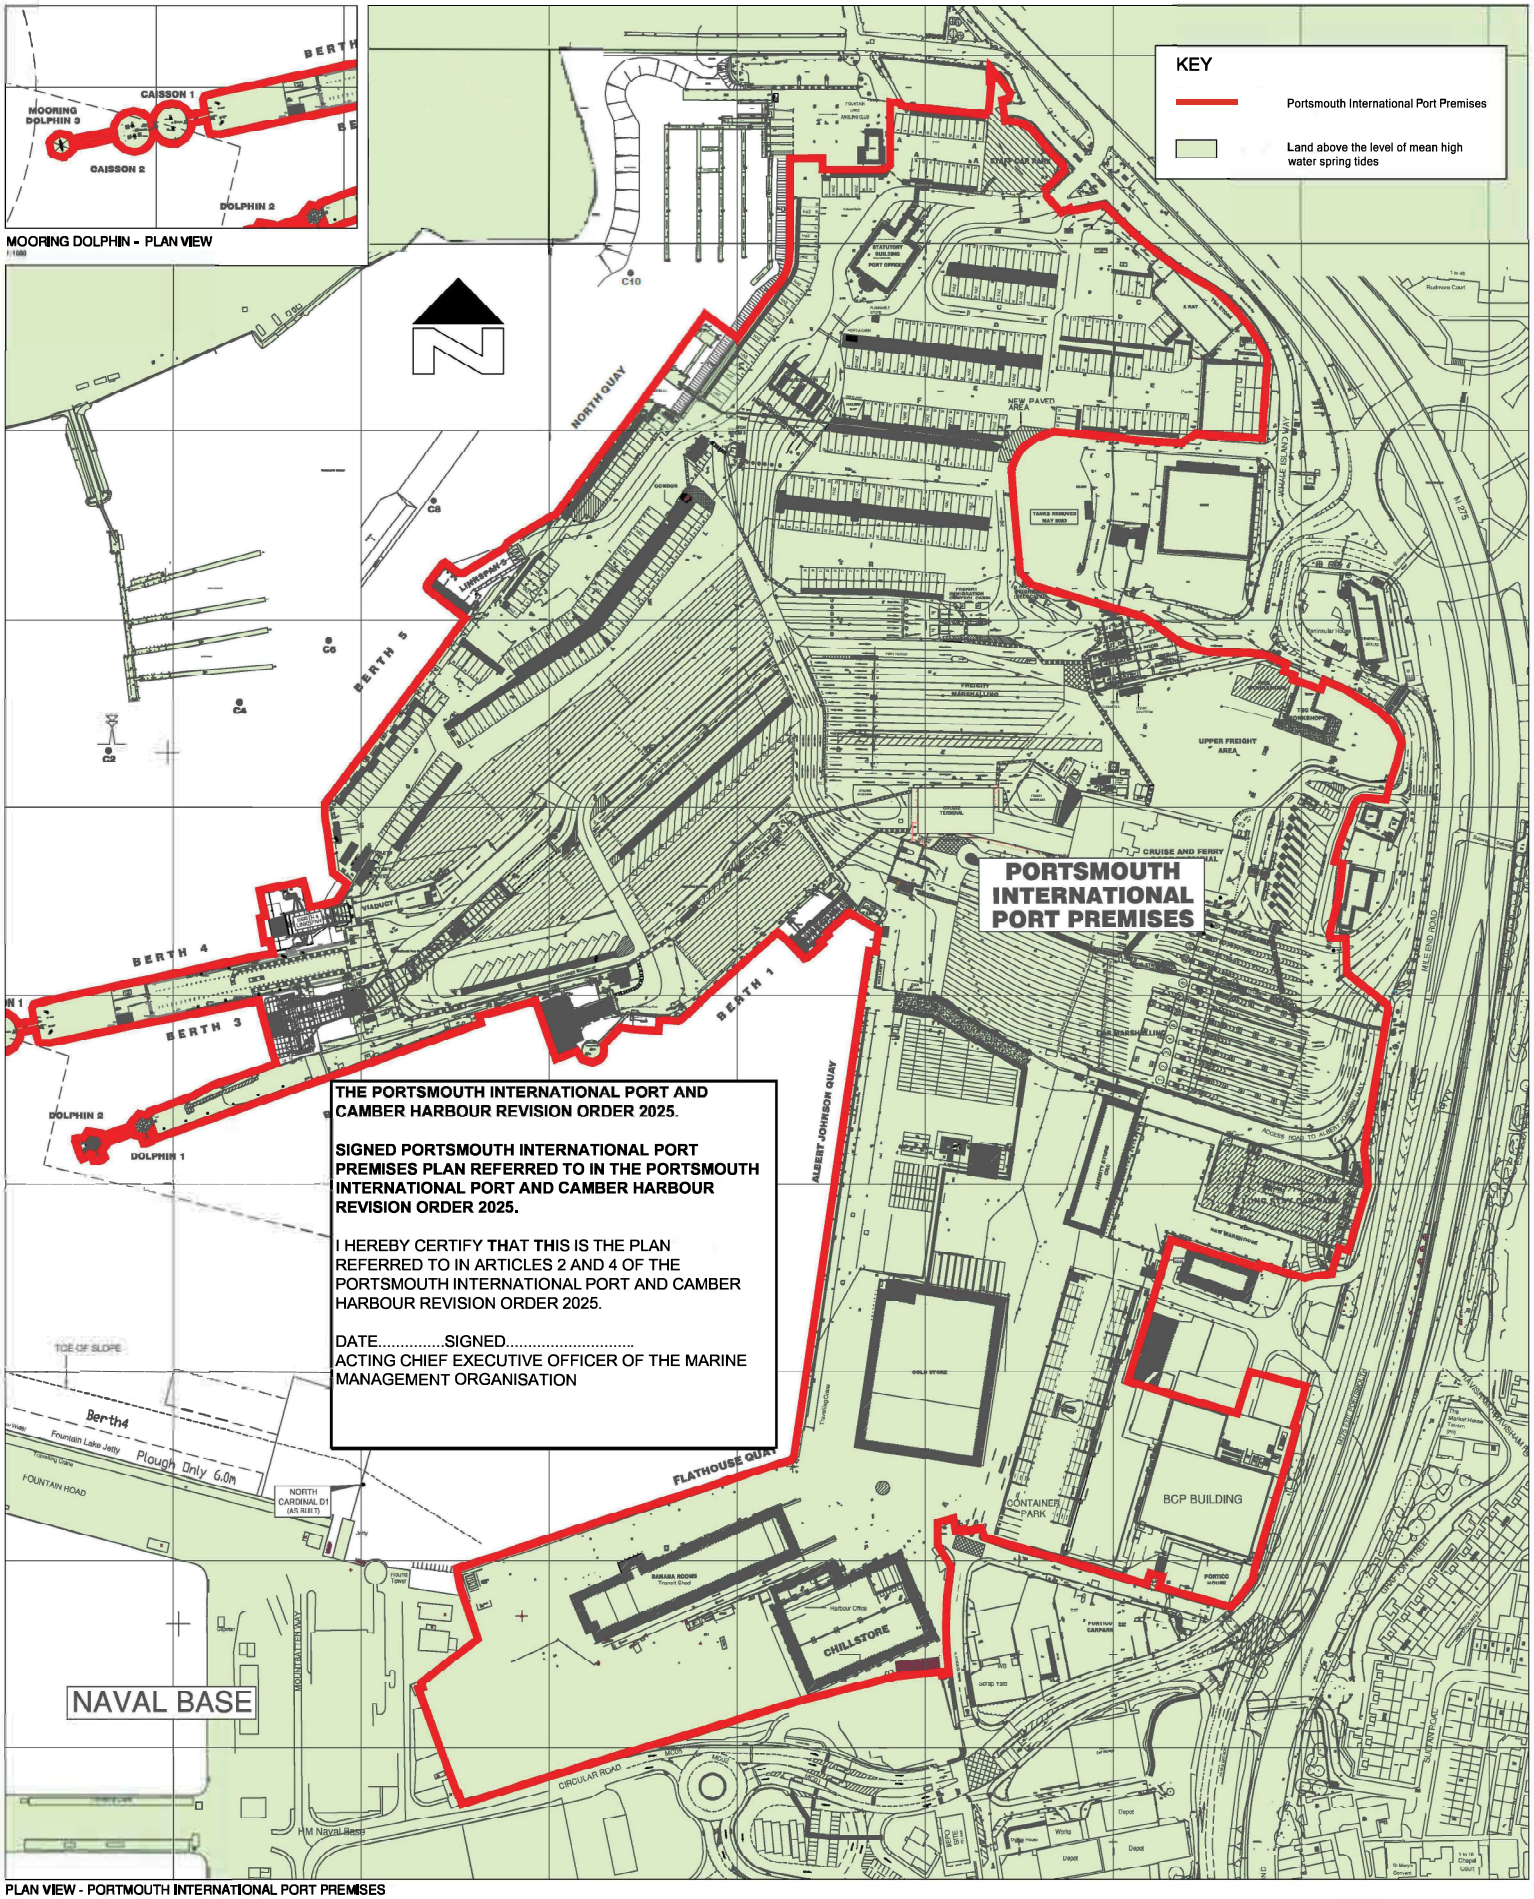

THE PORTSMOUTH INTERNATIONAL PORT AND CAMBER HARBOUR REVISION ORDER 2025.

SIGNED PORTSMOUTH INTERNATIONAL PORT PREMISES PLAN REFERRED TO IN THE PORTSMOUTH INTERNATIONAL PORT AND CAMBER HARBOUR REVISION ORDER 2025.

I HEREBY CERTIFY THAT THIS IS THE PLAN REFERRED TO IN ARTICLES 2 AND 4 OF THE PORTSMOUTH INTERNATIONAL PORT AND CAMBER HARBOUR REVISION ORDER 2025.

DATE.....SIGNED.....
ACTING CHIEF EXECUTIVE OFFICER OF THE MARINE MANAGEMENT ORGANISATION

PLAN VIEW - PORTMOUTH INTERNATIONAL PORT PREMISES

SCALE BAR

PORTSMOUTH INTERNATIONAL PORT PREMISES PLAN

SCALES APPLY ONLY WHEN PLOTTED AT A0
(Sheet Size: 841mm x 1189mm)

PORTSMOUTH PORT AUTHORITY
Portsmouth International Port
Gunwharf Quays
Whale Island Way, Portsmouth
PO2 8EB

NOTES